PRELIMINARY DESIGN CONCEPTS

Busse Pocket Park, Mount Prospect Illinois

Altamanu Inc.
landscape architecture + urban design + planning



CONCEPT #1 : CUT

Passage from Busse Avenue to Village Hall / Library


0 20' 40'

North

PRELIMINARY DESIGN CONCEPTS

Busse Pocket Park, Mount Prospect Illinois

Altamanu Inc.
landscape architecture + urban design + planning

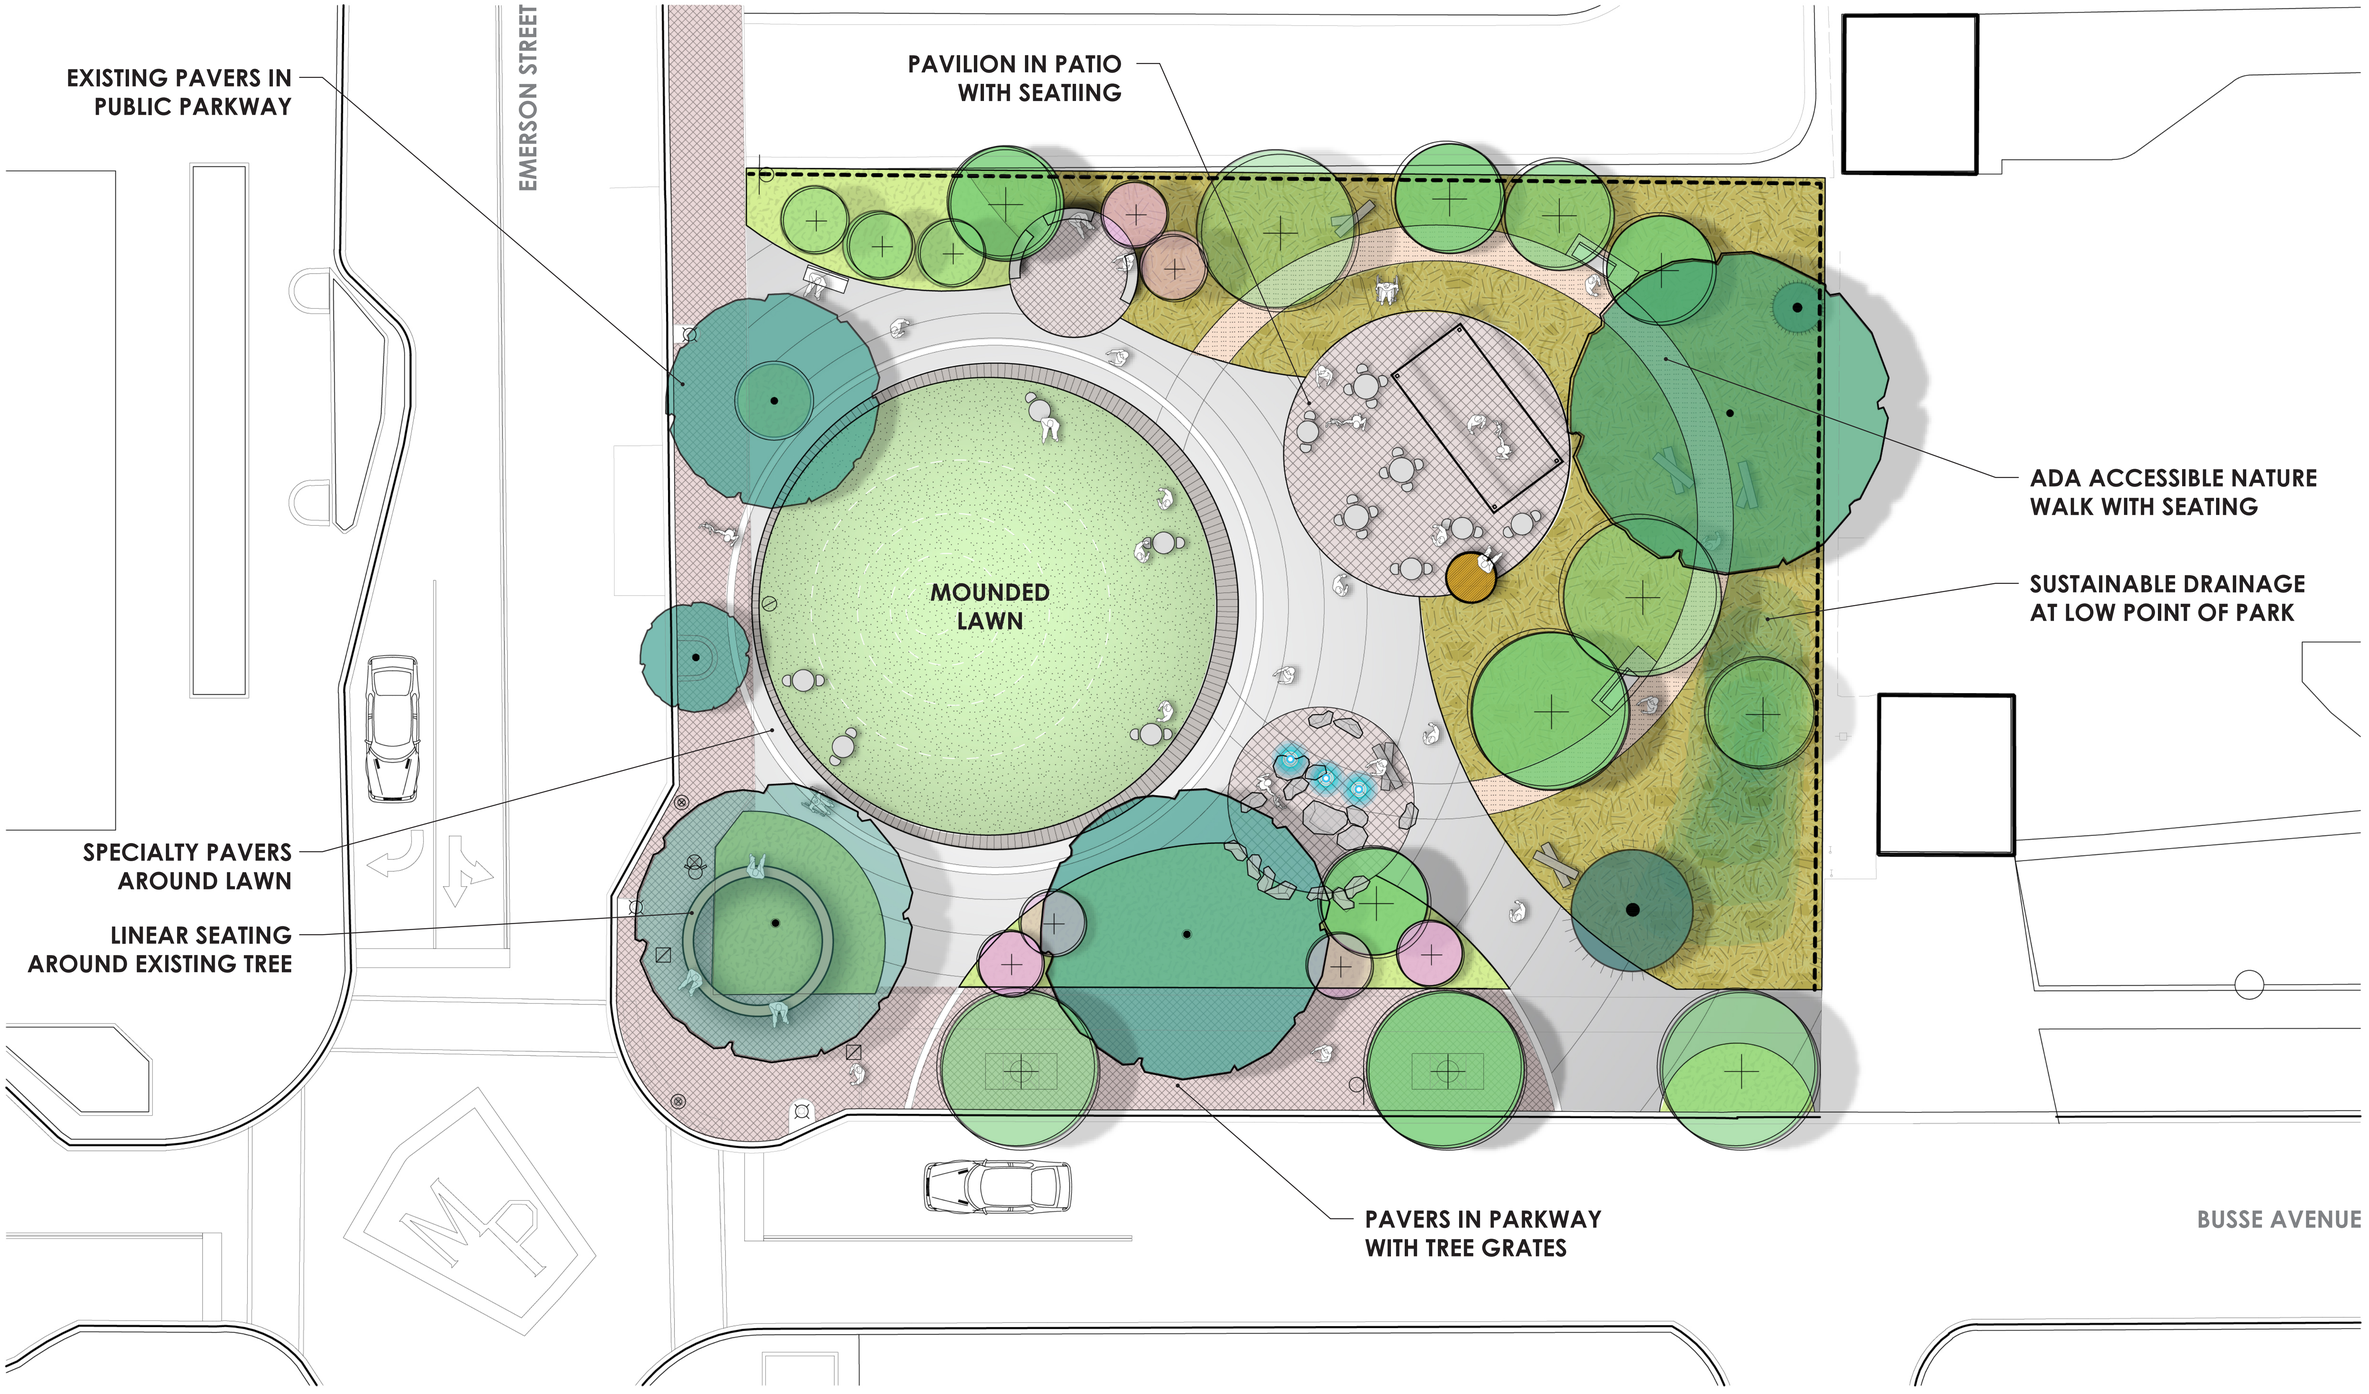

CONCEPT #2 : PERFORATION


Planting and activity zones on a continuous urban surface

PROJECT SITE SCALE COMPARISONS


Busse Pocket Park, Mount Prospect Illinois

Altamanu Inc.
landscape architecture + urban design + planning


Project area =
+/- 17,500 sq ft

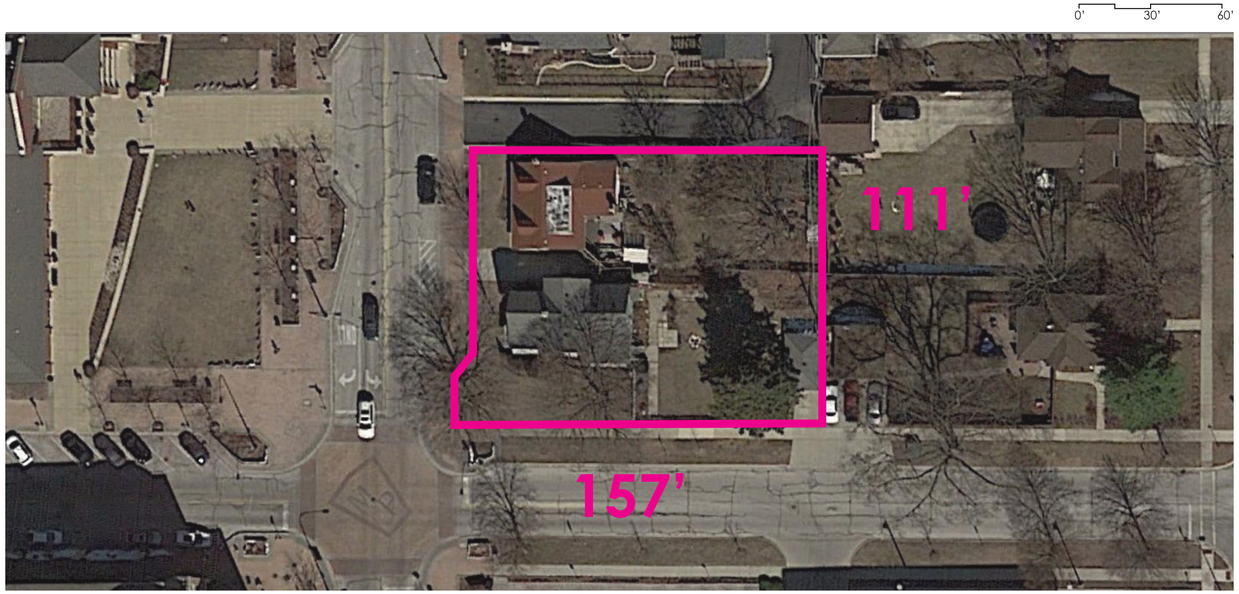


BUSSE POCKET PARK - MOUNT PROSPECT, IL

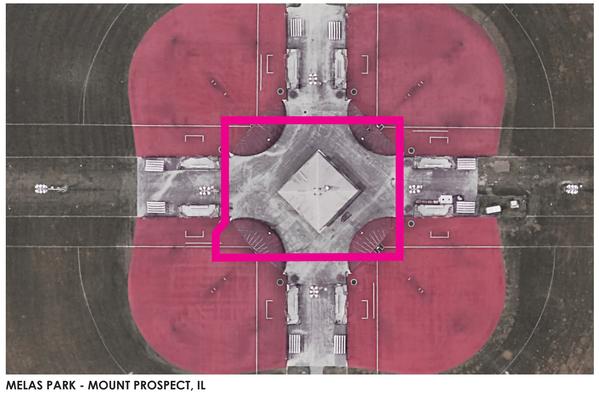


MELAS PARK - MOUNT PROSPECT, IL

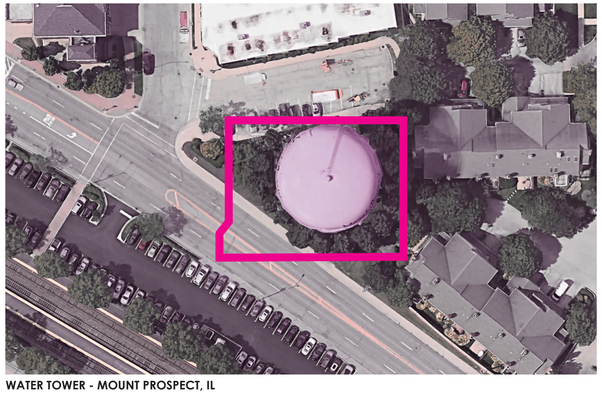

WATER TOWER - MOUNT PROSPECT, IL

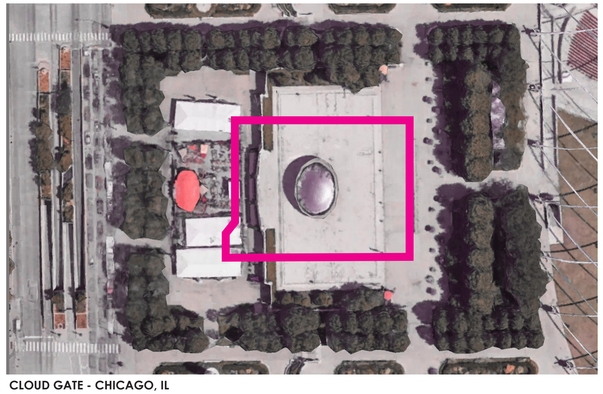


CLOUD GATE - CHICAGO, IL

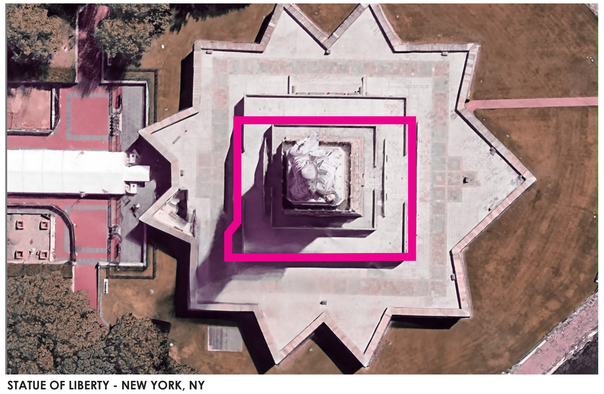

STATUE OF LIBERTY - NEW YORK, NY




MOEHLING PARK - MOUNT PROSPECT, IL

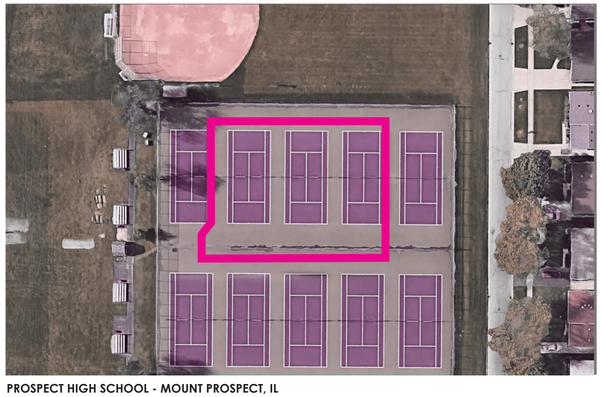

PROSPECT HIGH SCHOOL - MOUNT PROSPECT, IL



CROWN FOUNTAIN - CHICAGO, IL

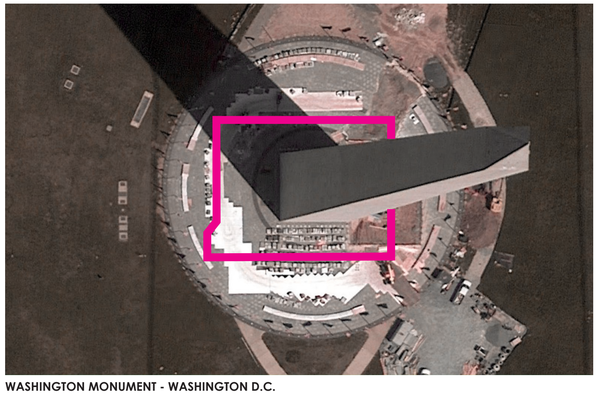

WASHINGTON MONUMENT - WASHINGTON D.C.


0' 60' 120'

PARK PAVILION CONCEPT

Busse Pocket Park, Mount Prospect Illinois

Altamanu Inc.
landscape architecture + urban design + planning


Photos of Onion Sheds in Mount Prospect

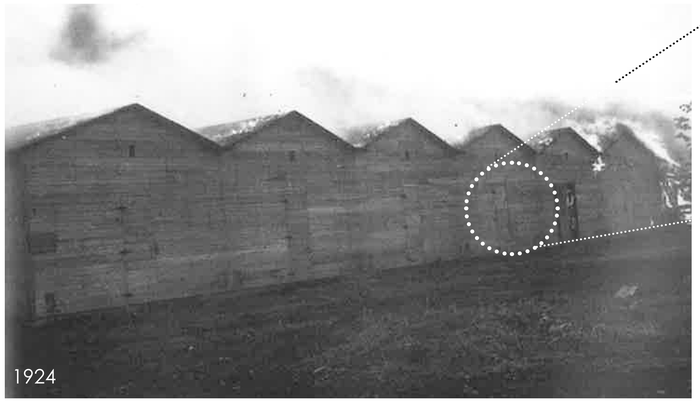







Typical Shed Exterior

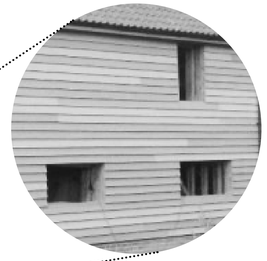


Corrugated & Perforated Metal

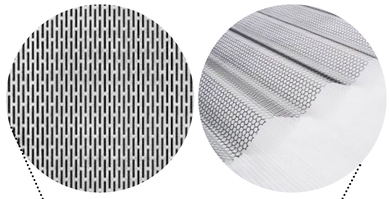

Structural + Cladding Precedents

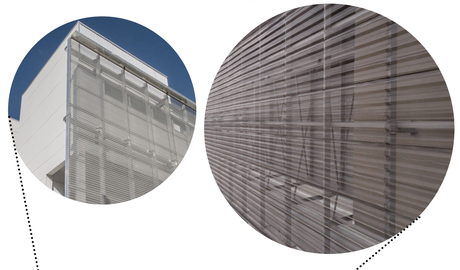

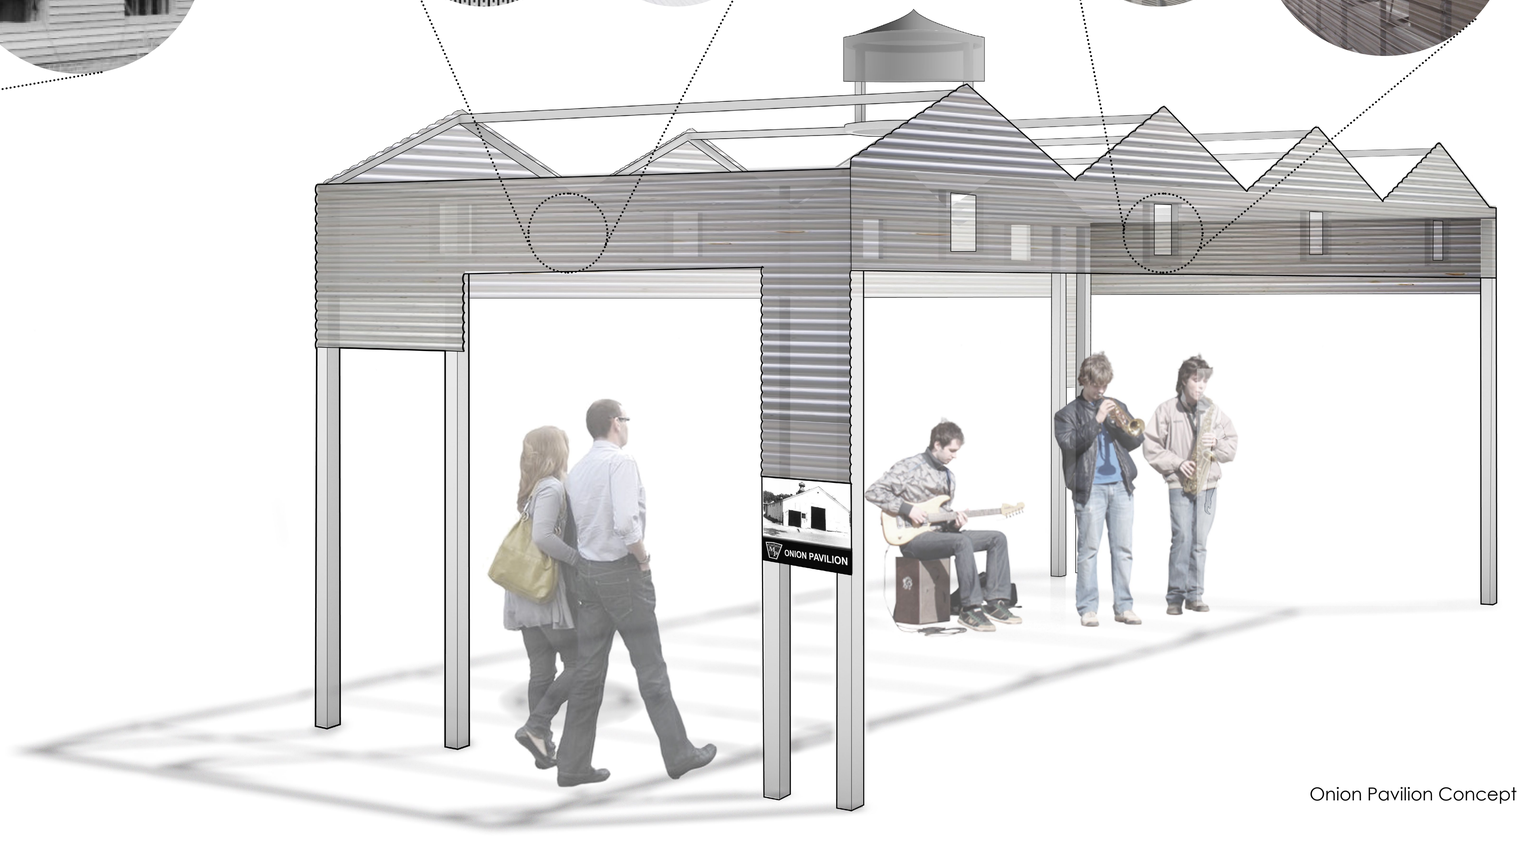

Onion Pavilion Concept

Precedents





