VILLAGE OF MOUNT PROSPECT

2026 STREET RESURFACING GROUP 1

26-00183-00-RS

INDEX OF SHEETS

1	COVER SHEET
2	GENERAL NOTES
3	SUMMARY OF QUANTITIES
4	TYPICAL SECTIONS AND DETAILS
5 - 6	ANDOA LANE
7 - 8	LAUREL LANE
9 - 11	CORKTREE LANE / PEARTREE LANE / PEACHTREE LANE
12	AZALEA PLACE / BASSWOOD LANE
13 - 16	HEMLOCK LANE / BARBERRY LANE / WESTGATE ROAD
17	WALNUT STREET / PROSPECT MANOR AVENUE
18 - 19	FOREST AVENUE
20 - 22	THAYER STREET
23 - 24	MAPLE STREET
25 - 26	ELM STREET
27 - 28	LOUIS STREET
29 - 31	GREGORY STREET / WILLIAM STREET
32	GOLF RD FRONTAGE

Call Before You Dig
JULIE ILLINOIS ONE-CALL SYSTEM

J.U.L.I.E.
JOINT UTILITY LOCATION INFORMATION FOR EXCAVATION
1-800-892-0123
OR 811

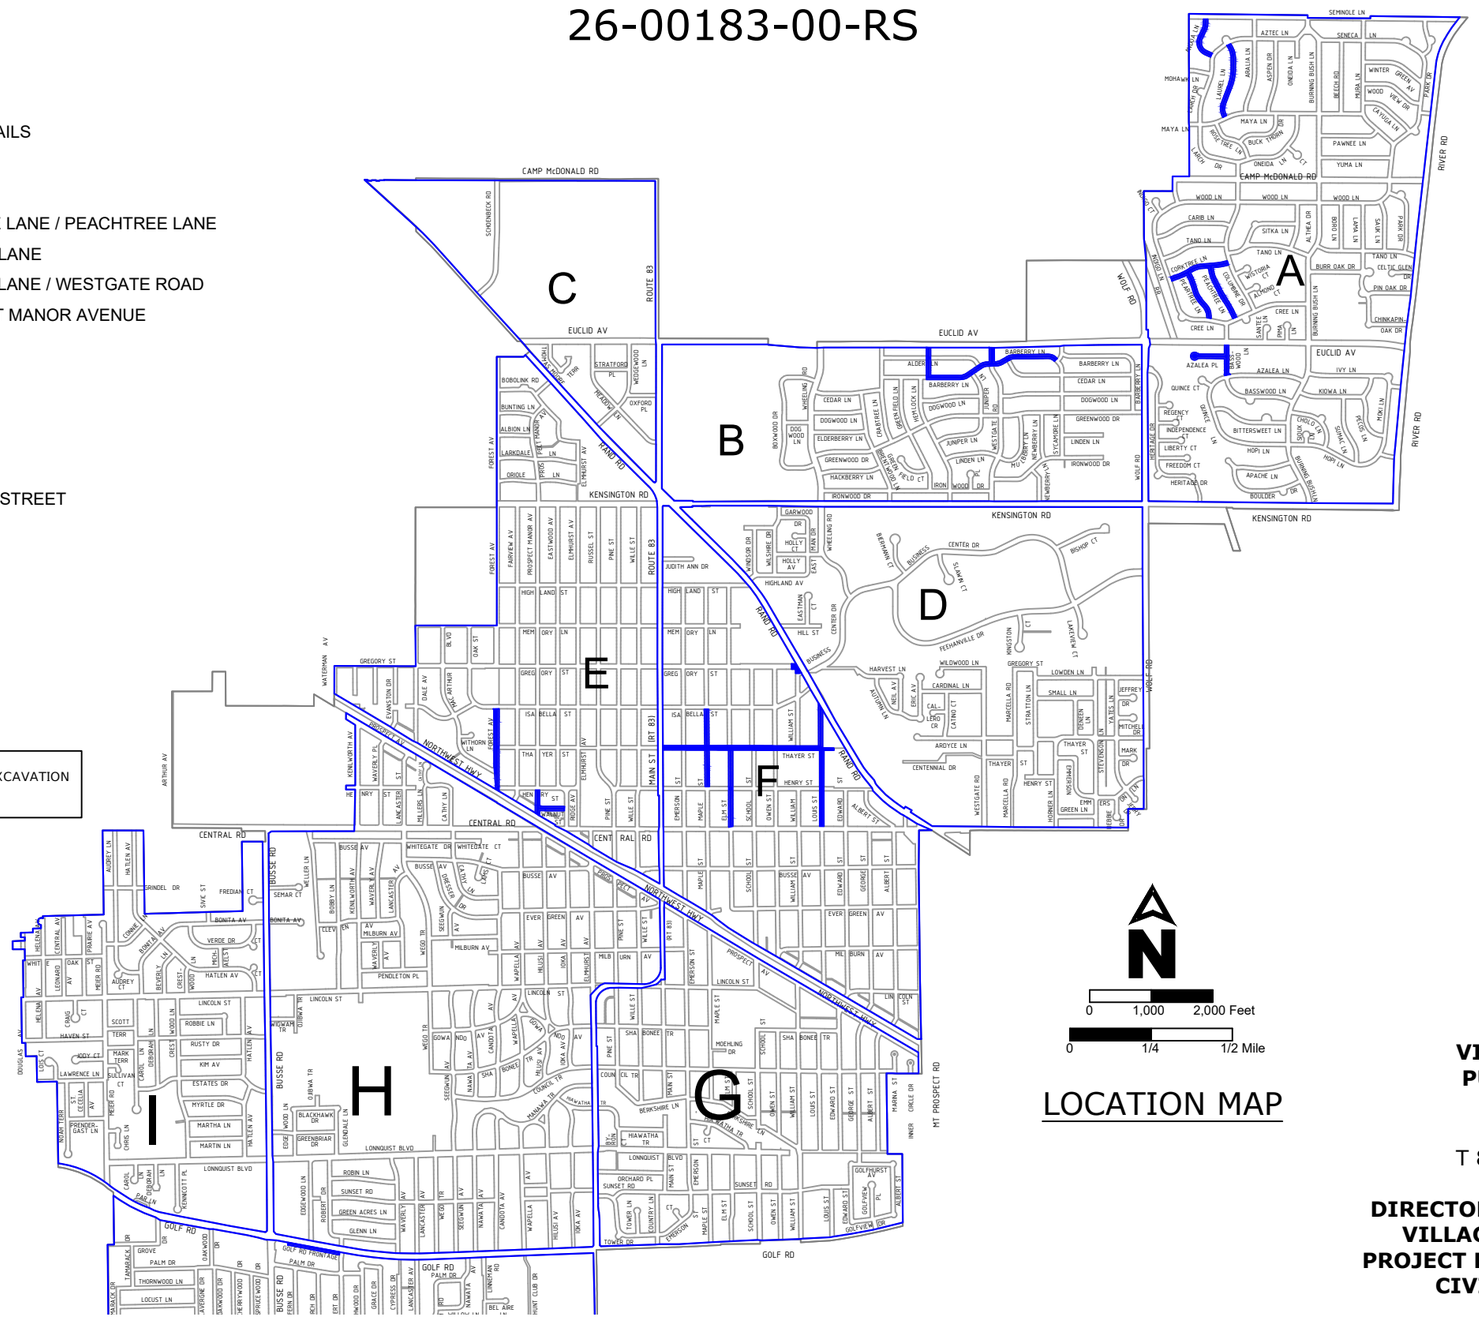

GROUP 1 STREETS

- Andoa Ln (Larch-Seminole)
- Laurel Dr (Maya-Aztec)
- Corktree Ln (Indigo-Columbine)
- Peartree Ln (Cree-Corktree)
- Peachtree Ln (Cree-Corktree)
- Azalea Pl (Cul de Sac-Basswood)
- Basswood Ln (Quince-Euclid)
- Hemlock Ln (Barberry-Euclid)
- Westgate Rd (Barberry-Euclid)
- Barberry Ln (Hemlock-Sycamore)
- Forest Av (NW Hwy-Isabella)
- Prospect Manor Av (NW Hwy-Henry)
- Walnut St (Prospect Manor-Ridge)
- E Thayer St (Main-E End)
- N Maple St (Henry-Isabella)
- N Elm St (Central-Thayer)
- N Louis St (Central-Rand)
- Gregory St & William St Intersection
- Golf Rd Frontage (W End-S Robert)

N

0 1,000 2,000 Feet

0 1/4 1/2 Mile

LOCATION MAP

VILLAGE OF MOUNT PROSPECT
PUBLIC WORKS DEPARTMENT
1700 W CENTRAL ROAD
MOUNT PROSPECT, IL 60056
T 847.870.5640 | F 847.253.9377

DIRECTOR OF PUBLIC WORKS: SEAN DORSEY
VILLAGE ENGINEER: MATT LAWRIE, P.E.
PROJECT ENGINEER: ERIC GRZESKOWIAK, P.E.
CIVIL ENGINEER: KAITLYN FRANK

USER NAME =	DESIGNED - EJG	REVISED -	
	DRAW - KF	REVISED -	
PLOT SCALE =	CHECKED - MPL	REVISED -	
PLOT DATE = 12/31/2025	DATE - 12/31/2025	REVISED -	

VILLAGE OF MOUNT PROSPECT

2026 STREET RESURFACING - GROUP 1
COVER SHEET

SCALE: NTS | SHEET 1 OF 1 SHEETS | STA. N/A | TO STA. N/A

F.A.U. RTE.	SECTION	COUNTY	TOTAL SHEETS	SHEET NO.
N/A	26-00183-00-RS	COOK	32	1
		CONTRACT NO. N/A		
		ILLINOIS		