VILLAGE OF MOUNT PROSPECT

2026 STREET RESURFACING GROUP 2

INDEX OF SHEETS

1	COVER SHEET
2	GENERAL NOTES
3	SUMMARY OF QUANTITIES
4	TYPICAL SECTIONS AND DETAILS
5 - 6	SCHOOL STREET
7	TOWER LANE
8 - 11	WA PELLA AVE. / EVERGREEN AVE. / W. BUSSE AVE.
12 - 14	WILLOW LANE (TAMARACK TO BUSSE)
15 - 17	TAMARACK DRIVE / CATALPA LANE
18 - 20	WILLOW LANE (BUSSE TO CHURCH)
21	BEECHWOOD DRIVE
22	GRACE DRIVE
23	REDWOOD DRIVE
24 - 25	COTTONWOOD LANE
26	PAVEMENT MARKINGS - REDWOOD DRIVE
27 - 29	PM - HUNTINGTON COMMONS ROAD

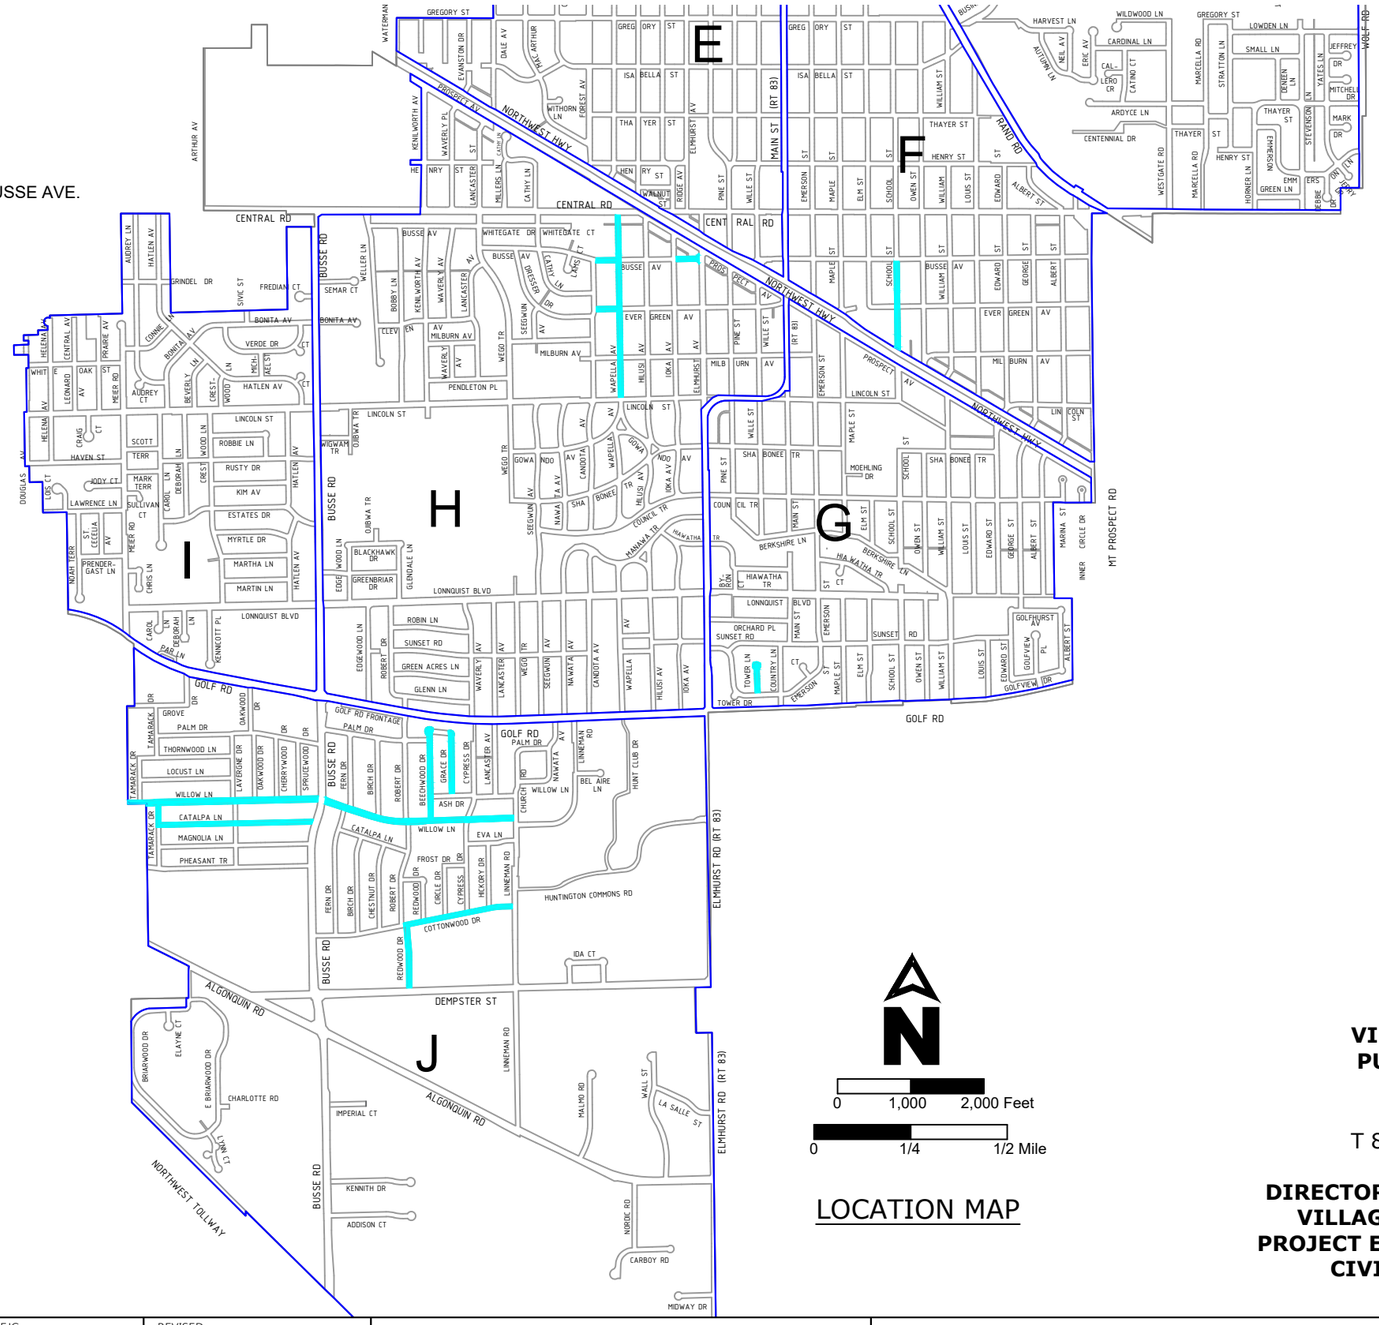

GROUP 2 STREETS

- School St (NW Hwy-Busse)
- Tower Ln (Tower-Cul De Sac)
- Wa Pella Av (Lincoln-Central)
- Evergreen Av (Can Dota-Wa Pella)
- W Busse Av (Can Dota-Wa Pella)
- W Busse Av (I Oka-Elmhurst)
- Tamarack Dr (Catalpa-Willow)
- Catalpa Ln (Tamarack-Busse)
- Willow Ln (Cedar Glen-Busse)
- Willow Ln (Busse-Church)
- Beechwood Dr (Willow-Palm)
- Grace Dr (Ash-Palm)
- Redwood Dr (Dempster-Cottonwood)
- Cottonwood Ln (S Robert-Linneman)

N

0 1,000 2,000 Feet

0 1/4 1/2 Mile

LOCATION MAP

Call Before You Dig

JULIE ILLINOIS ONE-CALL SYSTEM

J.U.L.I.E.
JOINT UTILITY LOCATION INFORMATION FOR EXCAVATION
1-800-892-0123
OR 811

VILLAGE OF MOUNT PROSPECT
PUBLIC WORKS DEPARTMENT
1700 W CENTRAL ROAD
MOUNT PROSPECT, IL 60056
T 847.870.5640 | F 847.253.9377

DIRECTOR OF PUBLIC WORKS: SEAN DORSEY
VILLAGE ENGINEER: MATT LAWRIE, P.E.
PROJECT ENGINEER: ERIC GRZESKOWIAK, P.E.
CIVIL ENGINEER: KAITLYN FRANK

USER NAME = LJF	DESIGNED - EJG	REVISED -	
	DRAW - KF	REVISED -	
PLOT SCALE =	CHECKED - MPL	REVISED -	
PLOT DATE =	DATE - 01/05/2026	REVISED -	

VILLAGE OF MOUNT PROSPECT

2026 STREET RESURFACING - GROUP 2
COVER SHEET

SCALE: NTS | SHEET 1 OF 1 SHEETS | STA. N/A | TO STA. N/A

F.A.U. RTE.	SECTION	COUNTY	TOTAL SHEETS	SHEET NO.
N/A	N/A	COOK	29	1
		CONTRACT NO. N/A		
	ILLINOIS			